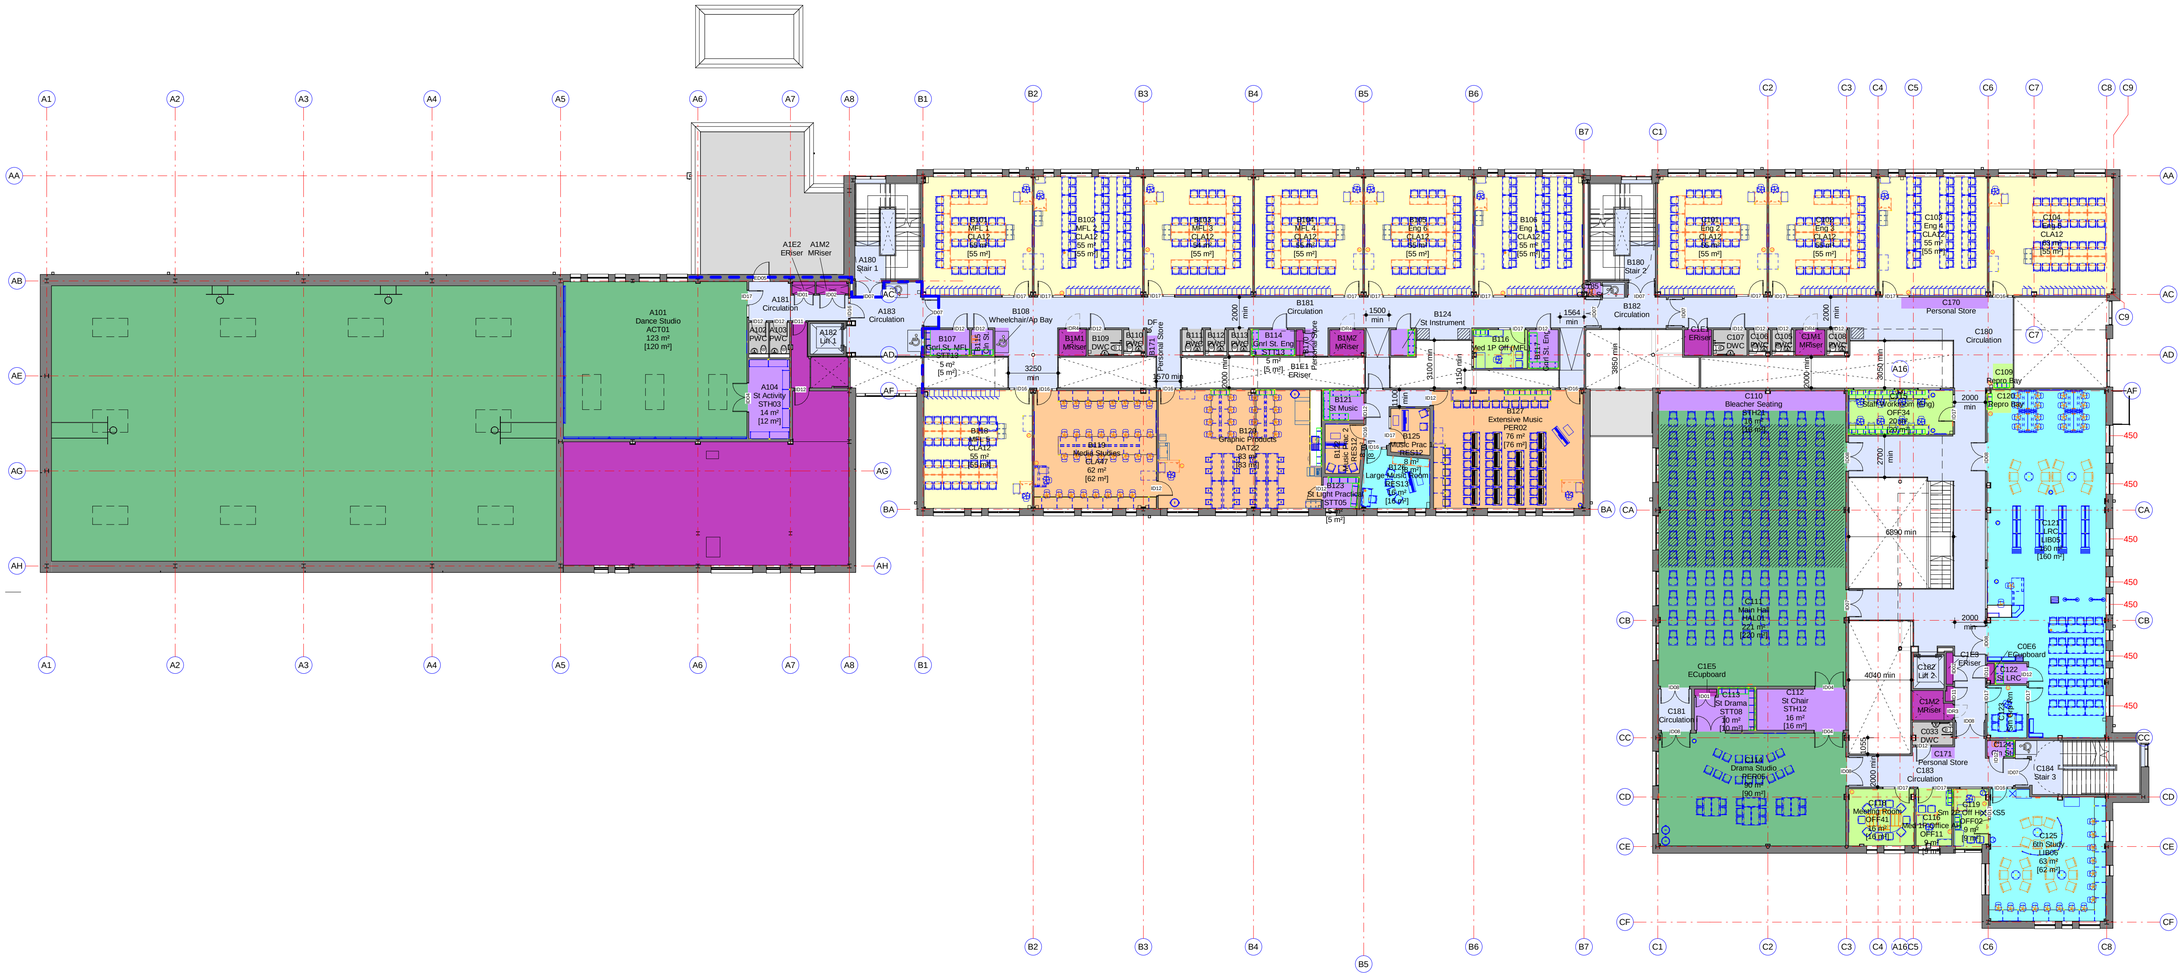

1 Proposed First Floor Plan
1 : 200

NOTES

Space Categories

- Admin
- Ancillary
- Circulation
- General Teaching
- Halls
- Learning Resource
- Light Practical
- Plant
- Storage

Mark	Date	Details	By	Rwd
REVISIONS				

Employer:
Education Funding Agency

Contractor Client:
Interserve Construction Ltd
395 George Road, Erdington, Birmingham, B23 7RZ
Tel: 0121 344 4888, Fax: 0121 3444 4801
www.interserve.com

Project Title:
Hertfordshire, Luton and Reading PSBP - PF2

Key Plan:

Scales: 1 : 200 for the Original Drawing Size of: A1

Drn By:	Rwd By:	Passed By:	Date:
Author			09/28/15

Drawing Status:
PRELIMINARY

Drawing Originator:
Rock Townsend
The Old School
Exton Street
London
SE1 8UE
tel: 020 7261 9577
www.rocktownsend.co.uk

Drawing and design copyright of

Drawing Title:
Bishop's Hatfield Girls School
First Floor Plan

School:	Originator Job No:	Zone-Level-Type-Role-Number:	Revision:
BH	RT13020	SK159016L	